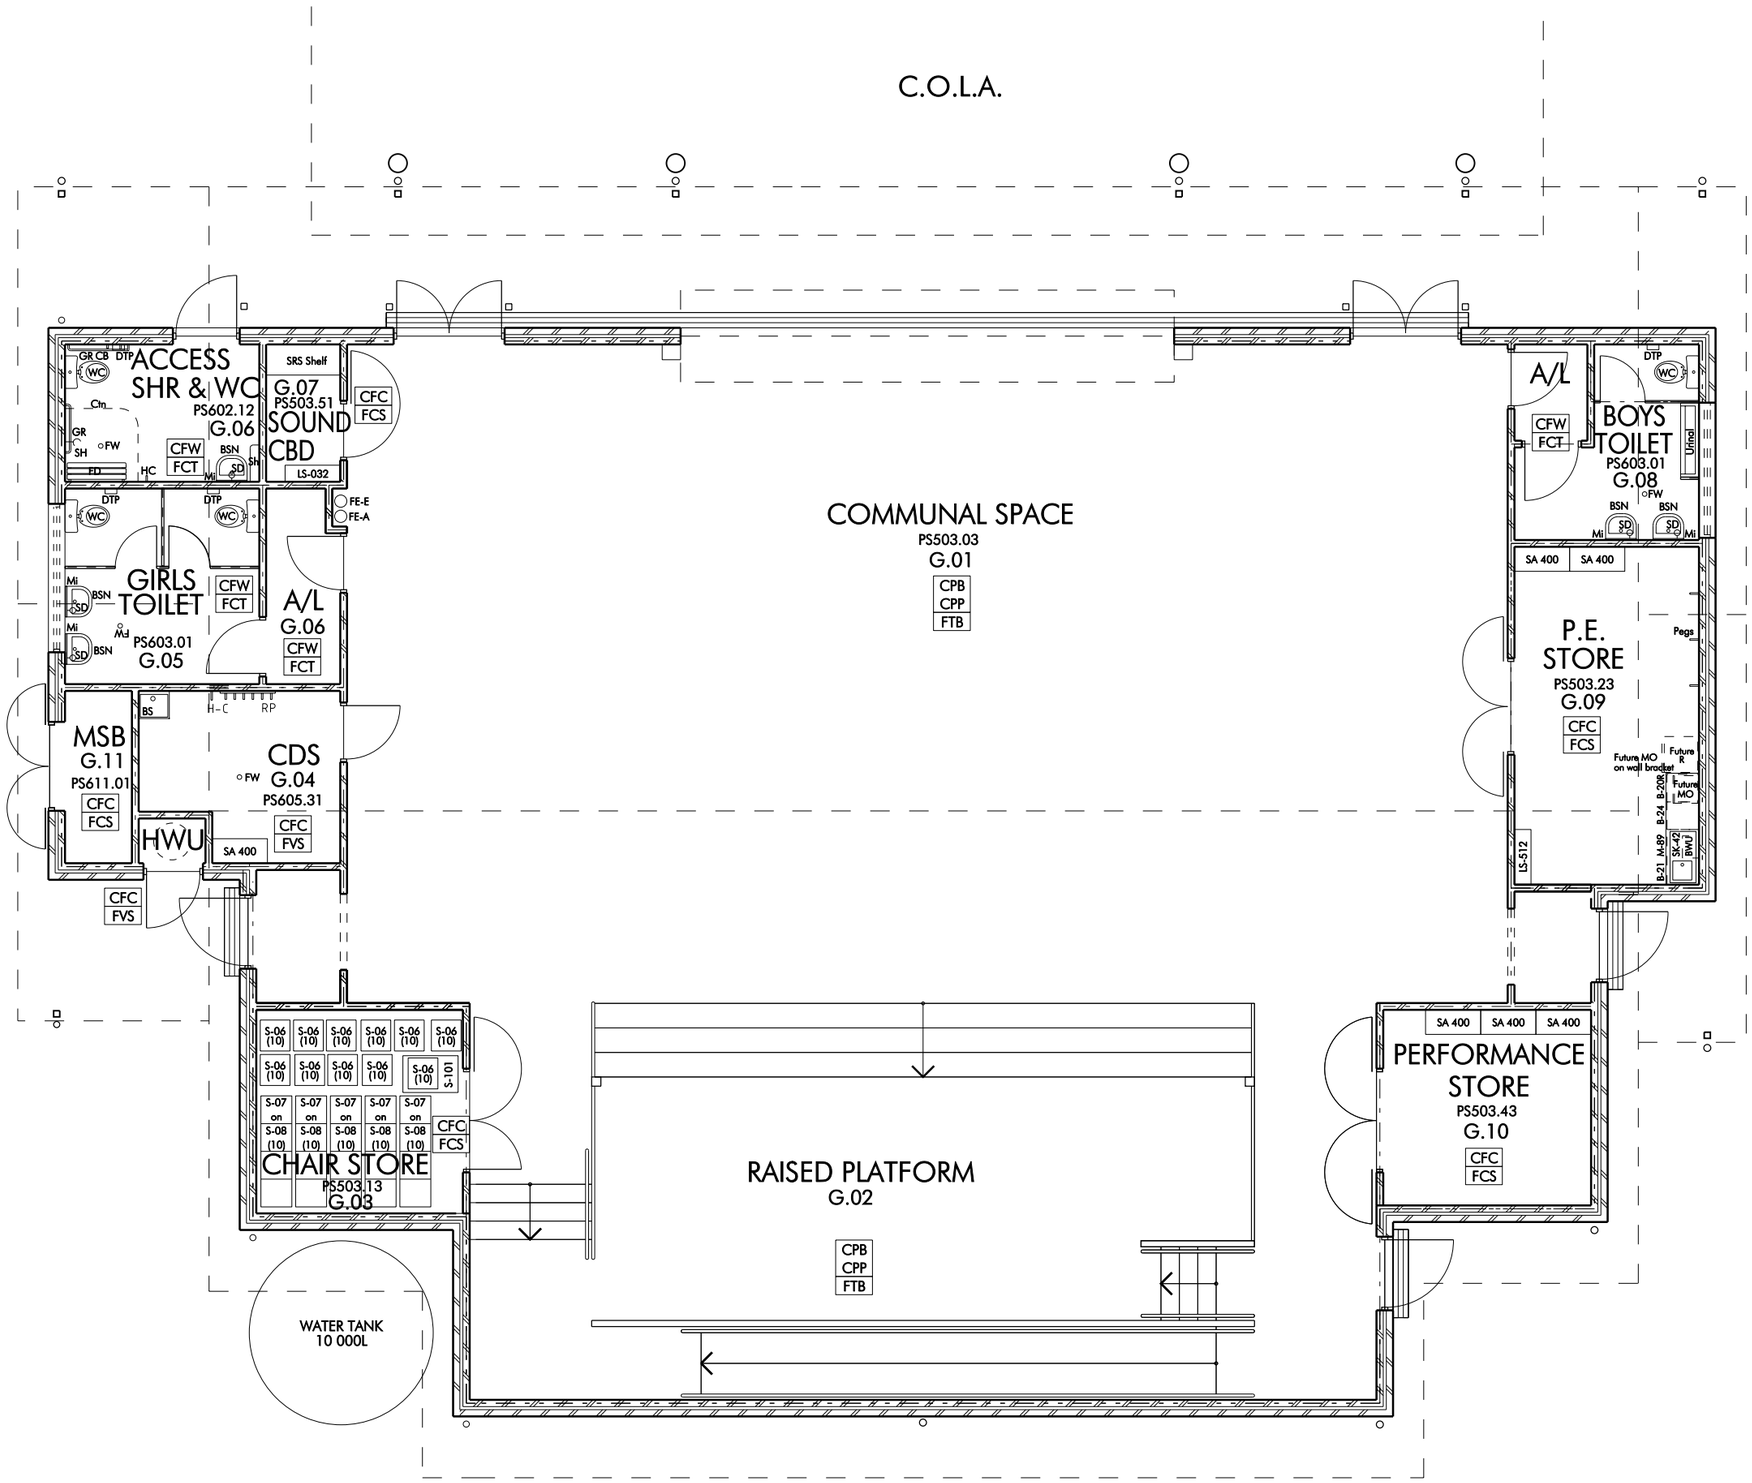


| NO | REVISION | CHKD | DATE |
|---|---|---|---|
| | | | |

| | | | | | | | | | |
|---|---|---|---|---|---|---|---|---|---|
| ALP | ALUMPLY PANEL | CPP | PERFORATED P.B. CEILING | LMA | ADJUSTABLE METAL LOUVRE | RST | CORRUGATED TRANSLUSCENT ROOF SHEETING | WCT | CERAMIC WALL TILES |
| B | BOLLARD | DGR | GRATED DRAIN | LUM | LUMINAIRE | | | WF | WALL FAN |
| BAL | BALUSTRADE | FCP | CARPET | MVE | MECH. VENTILATION EXHAUST COWL | RV | ROTARY ROOF VENTILATOR | WFS | FIBRE CEMENT WALL SHEETING |
| CCC | CIRCULAR CONCRETE COLUMN | FCS | STEEL TROWEL CONCRETE | MVD | MECH. VENTILATION DUCT | RVS | VENTILATED SKYLIGHT | WPA | PERFORATED PLYWOOD LINING |
| CDT | TRANSLUSCENT CEILING DIFFUSER | FCT | CERAMIC FLOOR TILES | MVR | MECH. VENTILATION REGISTER | RWG | RAINWATER GUTTER | WPB | PLASTERBOARD WALL |
| CDV | CEILING DIFFUSER VENT | FG | FIXED GLAZING | PM | PERFORATED METAL | RWP | RAINWATER DOWN PIPE | WPL | PLYWOOD WALL LINING |
| CDY | SKYLIGHT DIFFUSER PANEL | FGO | FIXED OBSCURE GLAZING | RBR | BARGE ROLL | SC | STEEL COLUMN | WPN | PINBOARD WALL LINING |
| CF | CEILING FAN | FTB | TIMBER BOARD FLOORING | RO | ROOF OVER | SK | SKIRTING | WPP | PERFORATED PLASTERBOARD WALL LINING |
| CFS | FIBRE CEMENT CEILING | FVF | VINYL SHEETING FOAM BACKED | RRC | RIDGE CAPPING | SKD | DUCTED SKIRTING | | |
| CFW | WATER RESISTANT F/C CEILING | FVS | VINYL SHEETING | RSF | ROOF FLASHING | SNH | SUNHOOD | WSV | METAL WALL SHEETING-VERTICAL CORRUGATIONS |
| CPB | PLASTERBOARD CEILING | HR | HANDRAIL | RSM | CORRUGATED METAL ROOF SHEETING | TP | TIMBER POST | | |
| CPL | PLYWOOD CEILING LINING | LMF | FIXED METAL LOUVRE | | | WBF | FACE BRICKWORK | WT | WATER TANK |

PROJECT MANAGEMENT
PROGRAMS BRANCH

DESIGN DOCUMENTATION
BUILDING DESIGN SERVICES
EDUCATION FACILITIES RESEARCH GROUP

PETER MOULD
GOVERNMENT ARCHITECT

GRAEME HEAD
DIRECTOR - GENERAL

Education Facilities Research Group

NSW Department of Commerce

DET

COMPONENT DESIGN RANGE

BUILDING THE EDUCATION REVOLUTION

HALL

SIZE 21 LINEAR FURNITURE PLAN

| SCALE | 1:100 | NO IN SET |
|---|---|---|
| REVISION | | SHEET NO |
| DATE | | HA09 |
| DRAWN | VERIFIED | |

A3

0 10 20 30 40 50 60 70 80 90 100

© CROWN COPYRIGHT 2003
NSW MINISTER FOR COMMERCE