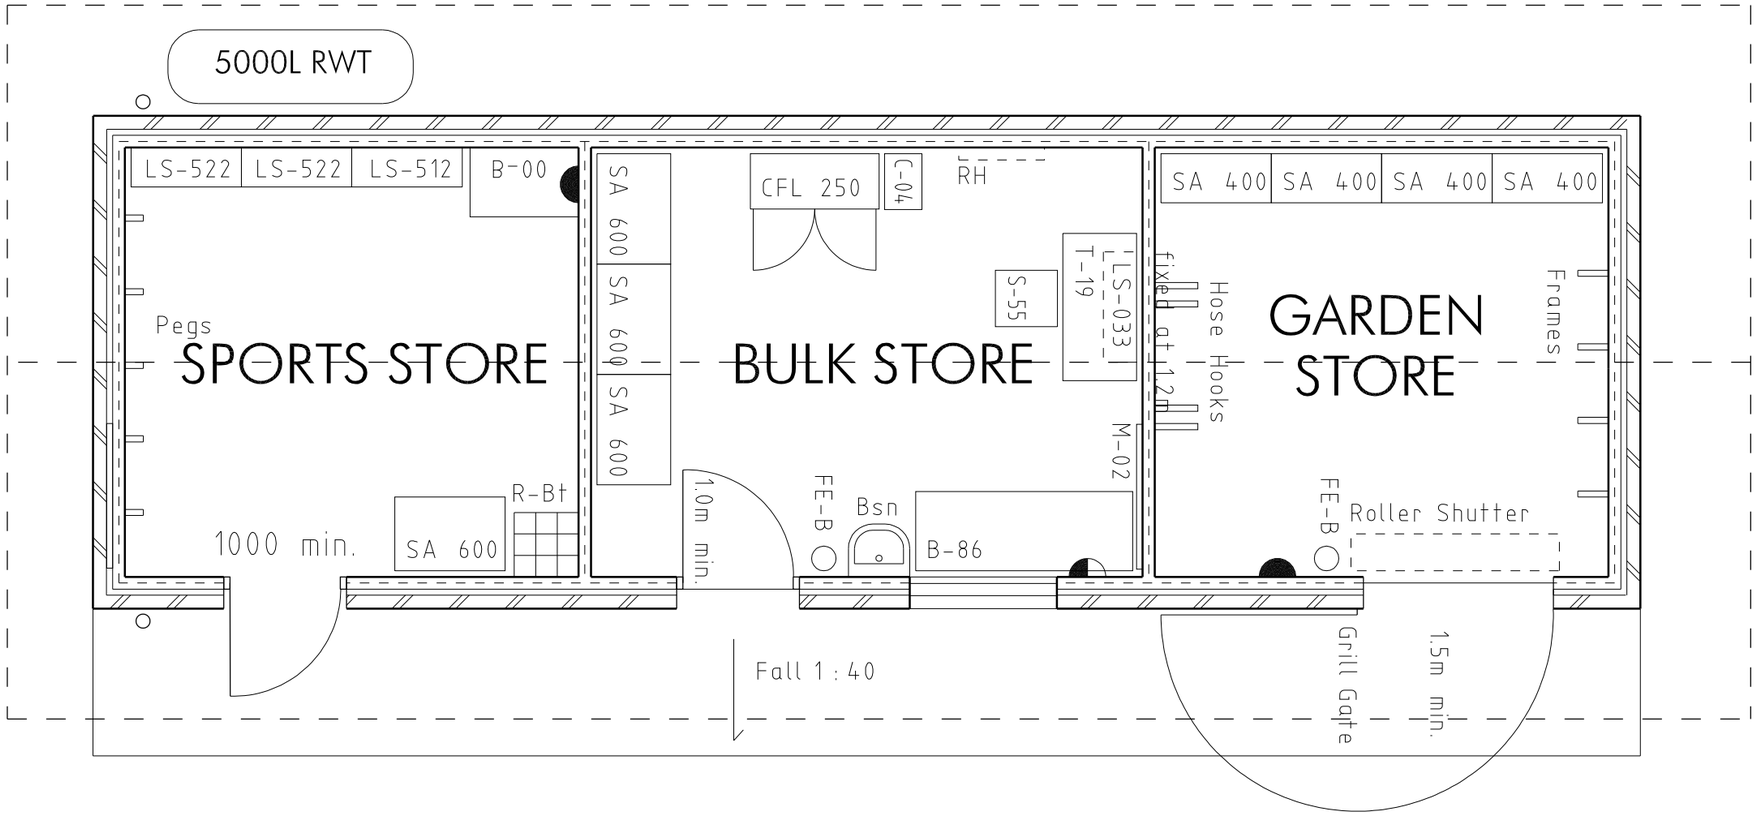

FURNITURE PLAN

NO	REVISION	CHKD	DATE

ALP	ALUMPLY PANEL	CPP	PERFORATED P.B. CEILING	LMA	ADJUSTABLE METAL LOUVRE	RST	CORRUGATED TRANSLUSCENT ROOF SHEETING	WCT	CERAMIC WALL TILES
B	BOLLARD	DGR	GRATED DRAIN	LUM	LUMINAIRE			WT	WALL FAN
BAL	BALUSTRADE	FCP	CARPET	MVE	MECH. VENTILATION EXHAUST COWL	RV	ROTARY ROOF VENTILATOR	WFS	FIBRE CEMENT WALL SHEETING
CCC	CIRCULAR CONCRETE COLUMN	FCS	STEEL TROWEL CONCRETE	MVD	MECH. VENTILATION DUCT	RVS	VENTILATED SKYLIGHT	WPA	PERFORATED PLYWOOD LINING
CDT	TRANSLUSCENT CEILING DIFFUSER	FCT	CERAMIC FLOOR TILES	MVR	MECH. VENTILATION REGISTER	RWG	RAINWATER GUTTER	WPB	PLASTERBOARD WALL
CDV	CEILING DIFFUSER VENT	FG	FIXED GLAZING	PVC	PHOT VOLTAIC CELLS	RWP	RAINWATER DOWN PIPE	WPL	PLYWOOD WALL LINING
CDY	SKYLIGHT DIFFUSER PANEL	FGO	FIXED OBSCURE GLAZING	RBR	BARGE ROLL	SC	STEEL COLUMN	WPN	PINBOARD WALL LINING
CF	CEILING FAN	FTB	TIMBER BOARD FLOORING	RO	ROOF OVER	SK	SKIRTING	WPP	PERFORATED PLASTERBOARD WALL LINING
CFS	FIBRE CEMENT CEILING	FVF	VINYL SHEETING FOAM BACKED	RRC	RIDGE CAPPING	SKD	DUCTED SKIRTING	WSH	METAL WALL SHEETING HORIZONTAL CORRUGATIONS
CFW	WATER RESISTANT F/C CEILING	FVS	VINYL SHEETING	RSF	ROOF FLASHING	SNH	SUNHOOD		
CPB	PLASTERBOARD CEILING	HR	HANDRAIL	RSM	CORRUGATED METAL ROOF SHEETING	TP	TIMBER POST		
CPL	PLYWOOD CEILING LINING	LMF	FIXED METAL LOUVRE			WBF	FACE BRICKWORK		

PROJECT MANAGEMENT
PROGRAMS BRANCH

DESIGN DOCUMENTATION
BUILDING DESIGN SERVICES
EDUCATION FACILITIES RESEARCH GROUP

PETER MOULD, GOVERNMENT ARCHITECT
GRAEME HEAD, DIRECTOR - GENERAL

Education Facilities Research Group
NSW Department of Commerce
DET

COMPONENT DESIGN RANGE

BUILDING THE EDUCATION REVOLUTION

STORAGE

FURNITURE PLAN

SCALE 1:50
NO IN SET
REVISION SFS ver 1.12
DATE FEB 2009
SHEET NO ST03
DRAWN
VERIFIED

A3

0 10 20 30 40 50 60 70 80 90 100

© CROWN COPYRIGHT 2003
NSW MINISTER FOR COMMERCE