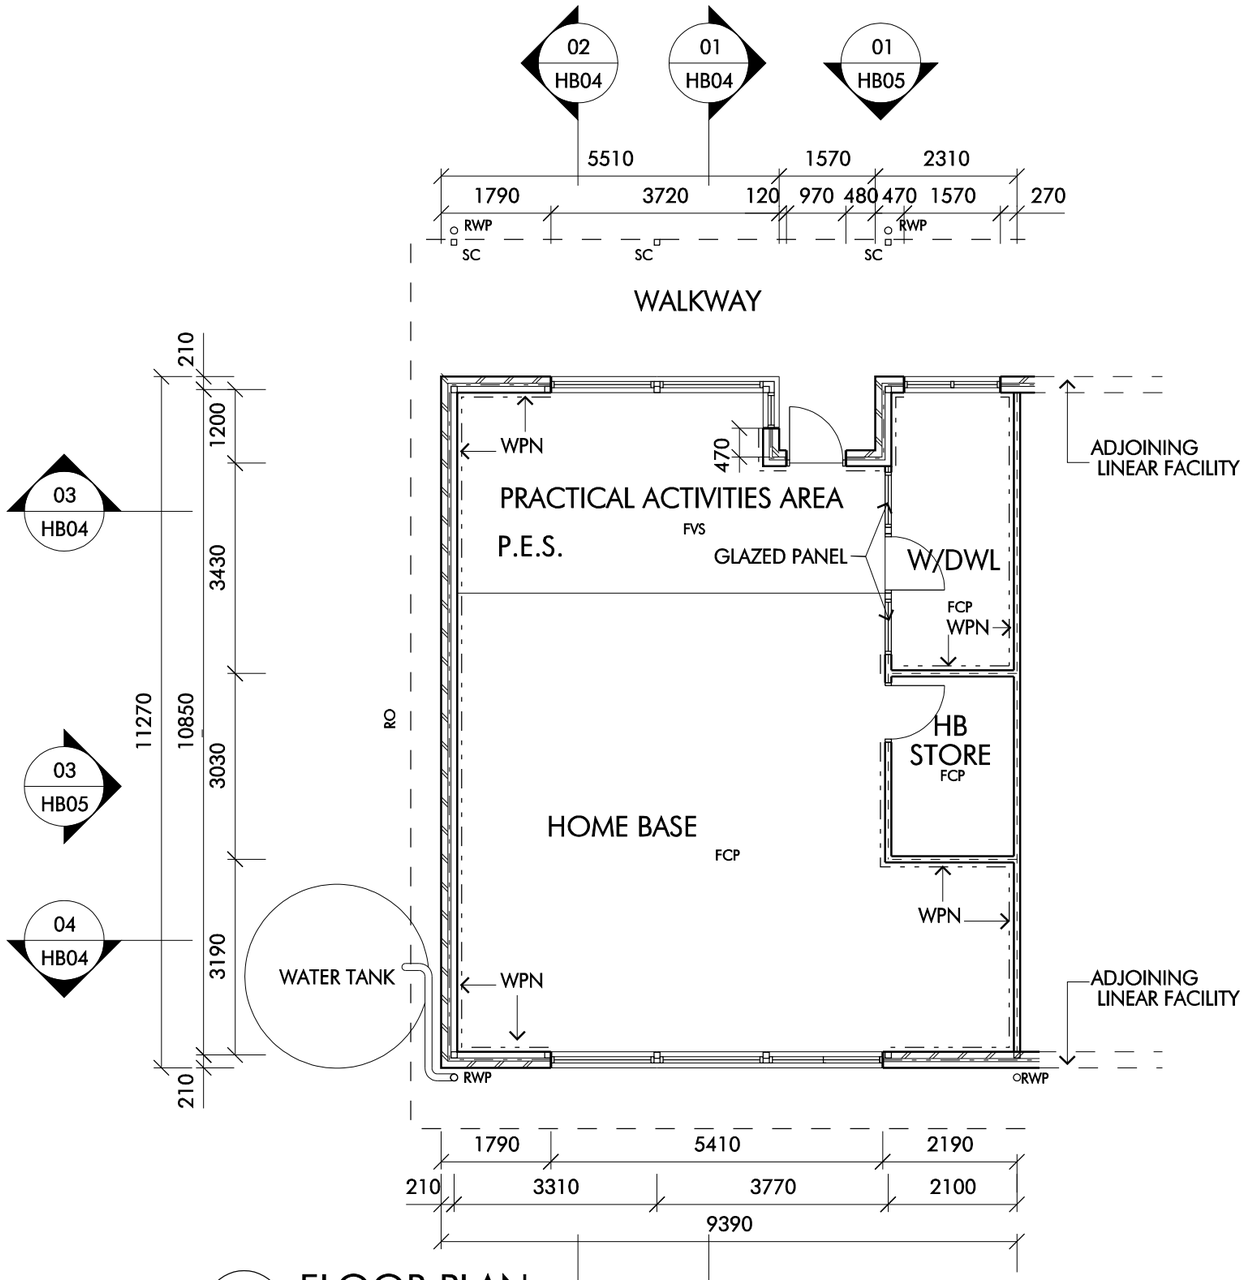

01 FLOOR PLAN

SCALE 1:100

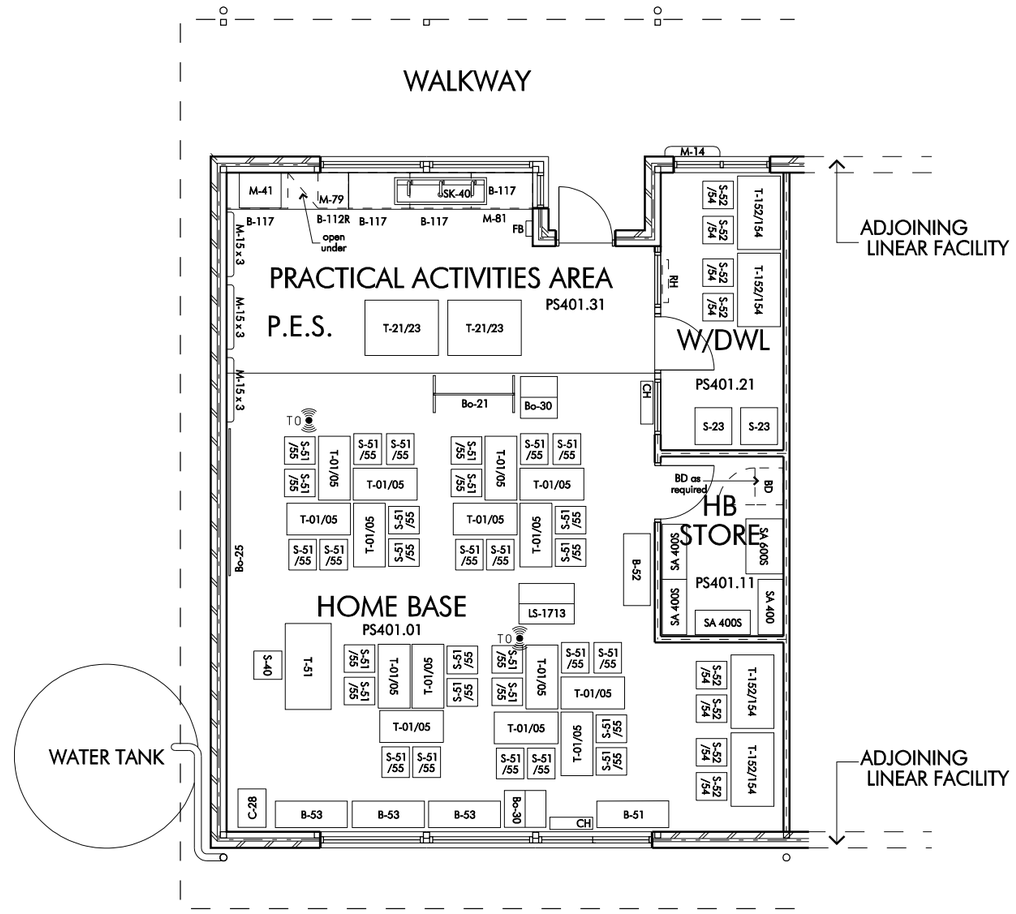

02 FURNITURE PLAN

SCALE 1:100

THESE DRAWINGS ARE FOR TENDER PURPOSES ONLY AND NOT FOR CONSTRUCTION. THESE DRAWINGS DESCRIBE THE DESIGN INTENT, DESIGN DETAILS AND FINISHES, SIZES AND RELATIONSHIPS OF ROOMS, BUILDING ENVELOPE AND ARCHITECTURAL EXPRESSION. THE SCHOOL FACILITIES STANDARDS MUST BE USED IN CONJUNCTION WITH THESE DRAWINGS.

NOTE:
WALL DIMENSIONS TO CENTRELINE OF STUD WALLS

EACH CODE NUMBER WITH A 'PS' PREFIX CORRESPONDS TO THE RELEVANT PRIMARY SCHOOL FACILITIES STANDARDS ROOM DATA SHEETS DESCRIBING THE FUNCTIONAL AND SERVICE REQUIREMENTS OF EACH ROOM WHICH ARE TO BE INCORPORATED INTO THE WORKS.

ALP	ALUMPLY PANEL	CPL	PLYWOOD CEILING LINING	LUM	LUMINAIRE	RV	ROTARY ROOF VENTILATOR	WCT	CERAMIC WALL TILES
AW	AWNING WINDOW	CPP	PERFORATED P.B. CEILING	MVE	MECH. VENTILATION EXHAUST COWL	RVS	VENTILATED SKYLIGHT	WF	WALL FAN
B	BOLLARD	DGR	GRATED DRAIN	MVD	MECH. VENTILATION DUCT	RWG	RAINWATER GUTTER	WFS	FIBRE CEMENT WALL SHEETING
BAL	BALUSTRADE	FCP	CARPET	MVR	MECH. VENTILATION REGISTER	RWP	RAINWATER DOWN PIPE	WPA	PERFORATED PLYWOOD LINING
BU	BUILDING UNDER	FCS	STEEL TROWEL CONCRETE	PM	PERFORATED METAL	SC	STEEL COLUMN	WPB	PLASTERBOARD WALL
CCC	CIRCULAR CONCRETE COLUMN	FCT	CERAMIC FLOOR TILES	PVC	PHOTOVOLTAIC CELL	SK	SKIRTING	WPL	PLYWOOD WALL LINING
CDT	TRANSLUSCENT CEILING DIFFUSER	FG	FIXED GLAZING	RBR	BARGE ROLL	SKD	DUCTED SKIRTING	WPN	PINBOARD WALL LINING
CDV	CEILING DIFFUSER VENT	FGO	FIXED OBSCURE GLAZING	RO	ROOF OVER	SNH	SUNHOOD	WPP	PERFORATED PLASTERBOARD WALL LINING
CDY	SKYLIGHT DIFFUSER PANEL	FTB	TIMBER BOARD FLOORING	RRC	RIDGE CAPPING	SPK	SPEAKER		
CF	CEILING FAN	FVF	VINYL SHEETING FOAM BACKED	RSF	ROOF FLASHING	TP	TIMBER POST	WRB	RENDERED BRICKWORK
CFS	FIBRE CEMENT CEILING	FVS	VINYL SHEETING	RSM	CORRUGATED METAL ROOF SHEETING	WBF	FACE BRICKWORK	WSV	METAL WALL SHEETING-VERTICAL CORRUGATIONS
CFW	WATER RESISTANT F/C CEILING	HR	HANDRAIL			WBS	TWO COURSE HIGH CANT BRICK SOLDIER COURSE		
CMS	CORRUGATED METAL SOFFIT	LMF	FIXED METAL LOUVRE	RST	CORRUGATED TRANSLUSCENT ROOF SHEETING			WT	WATER TANK
CPB	PLASTERBOARD CEILING	LMA	ADJUSTABLE METAL LOUVRE						

Copyright in this drawing remains with the Minister for Commerce on behalf of the Crown in right of New South Wales.

This drawing is provided for the purposes of the Building the Education Revolution Program only and may not be used for any other purpose without the express permission of the copyright owner.
The user is responsible for ascertaining the accuracy and suitability of this drawing for their purposes. No responsibility is taken for any errors or omissions and any loss or liability suffered as a result of, or due to reliance on, this drawing.

No responsibility is taken for data integrity, or file and system viruses as a result of the electronic transfer of this drawing. This statement is an integral part of this drawing. Reproduction of this drawing or any part of it without this statement being included in full will render the information shown in such reproduction invalid and not suitable for use.

These documents were prepared for DDC procurement only.

PROJECT MANAGEMENT
PROGRAMS BRANCH

DESIGN DOCUMENTATION
BUILDING DESIGN SERVICES
EDUCATION FACILITIES RESEARCH GROUP

PETER MOULD
GOVERNMENT ARCHITECT

GRAEME HEAD
DIRECTOR - GENERAL

Education Facilities Research Group

NSW Department of Commerce

DET

Building the EDUCATION REVOLUTION

BUILDING THE EDUCATION REVOLUTION

HOME BASE - SINGLE

FLOOR & FURNITURE PLAN

SCALE	1:100 @ A3	NO IN SET	3/8
REVISION	A	SHEET NO	HB02
DATE	17.04.09		
DRAWN	GAO	VERIFIED	PTS

A3

0 10 20 30 40 50 60 70 80 90 100

© CROWN COPYRIGHT 2003
NSW MINISTER FOR COMMERCE